


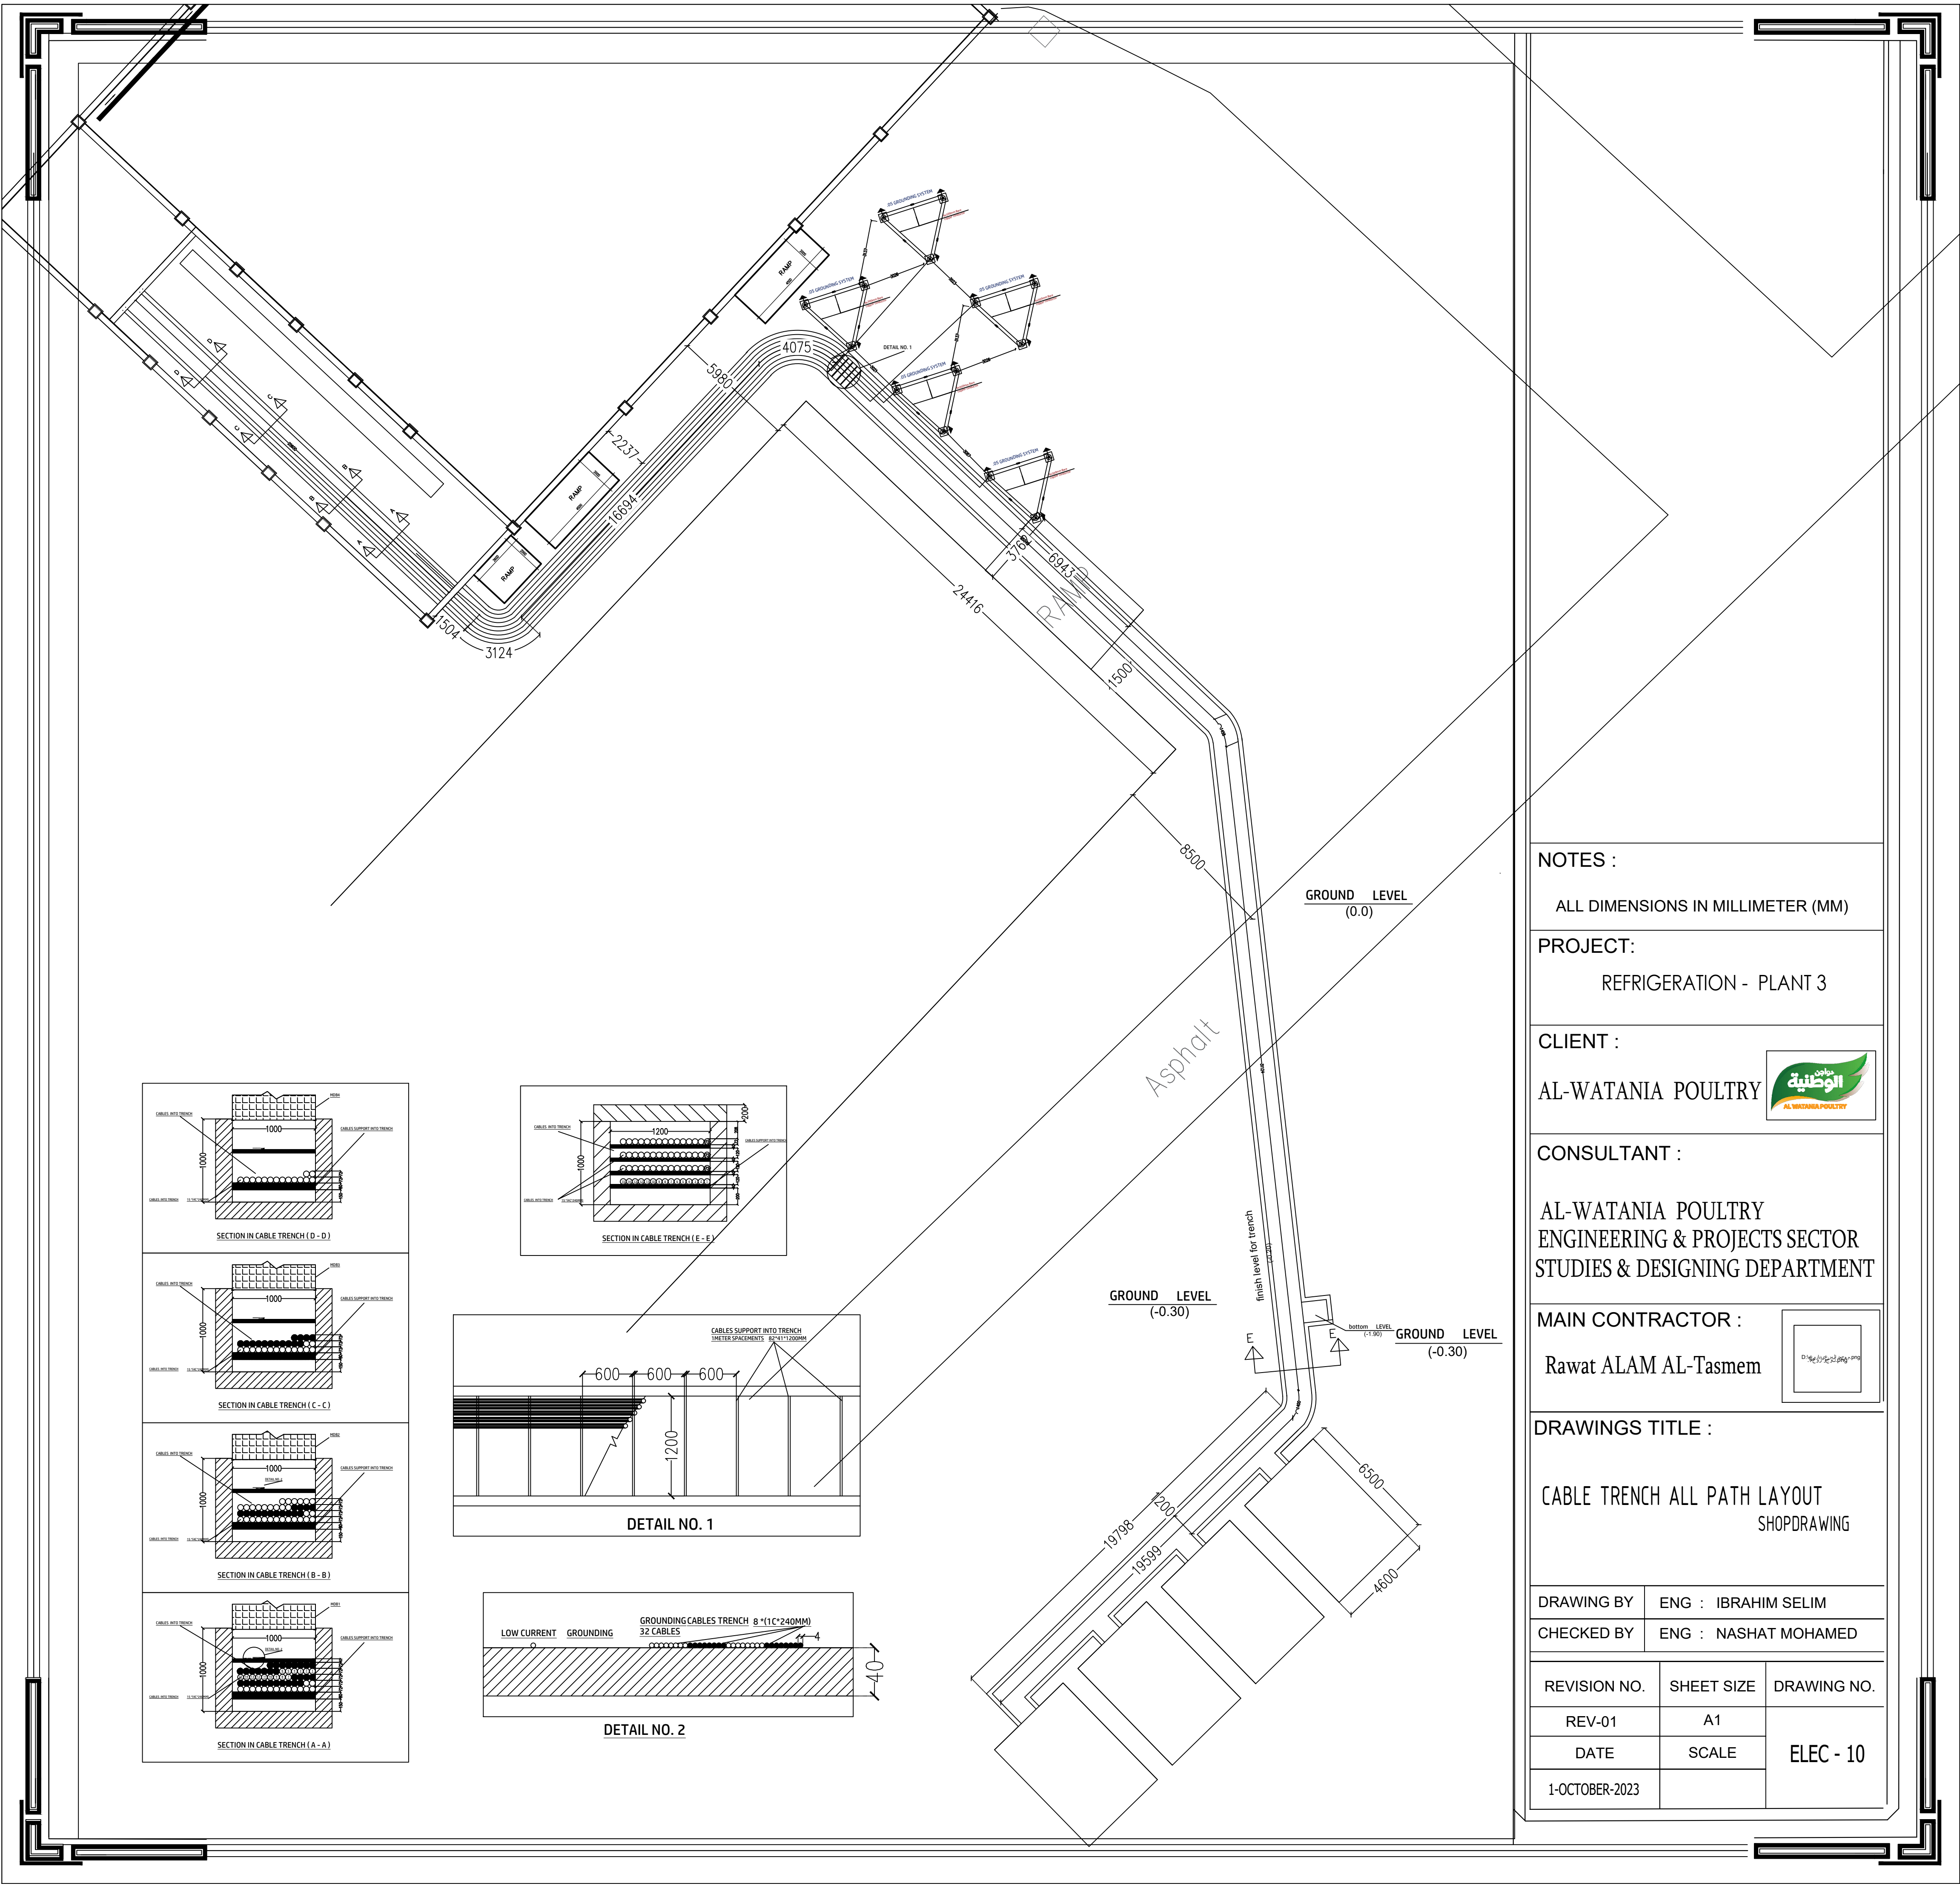

NOTES :
ALL DIMENSIONS IN MILLIMETER (MM)


PROJECT:
REFRIGERATION - PLANT 3

CLIENT :
AL-WATANIA POULTRY



CONSULTANT :
AL-WATANIA POULTRY
ENGINEERING & PROJECTS SECTOR
STUDIES & DESIGNING DEPARTMENT

MAIN CONTRACTOR :
Rawat ALAM AL-Tasmem

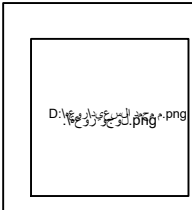

DRAWINGS TITLE :
CABLE TRENCH ALL PATH LAYOUT
SHOPDRAWING

DRAWING BY	ENG : IBRAHIM SELIM	
CHECKED BY	ENG : NASHAT MOHAMED	
REVISION NO.	SHEET SIZE	DRAWING NO.
REV-01	A1	ELEC - 10
DATE	SCALE	
1-OCTOBER-2023		